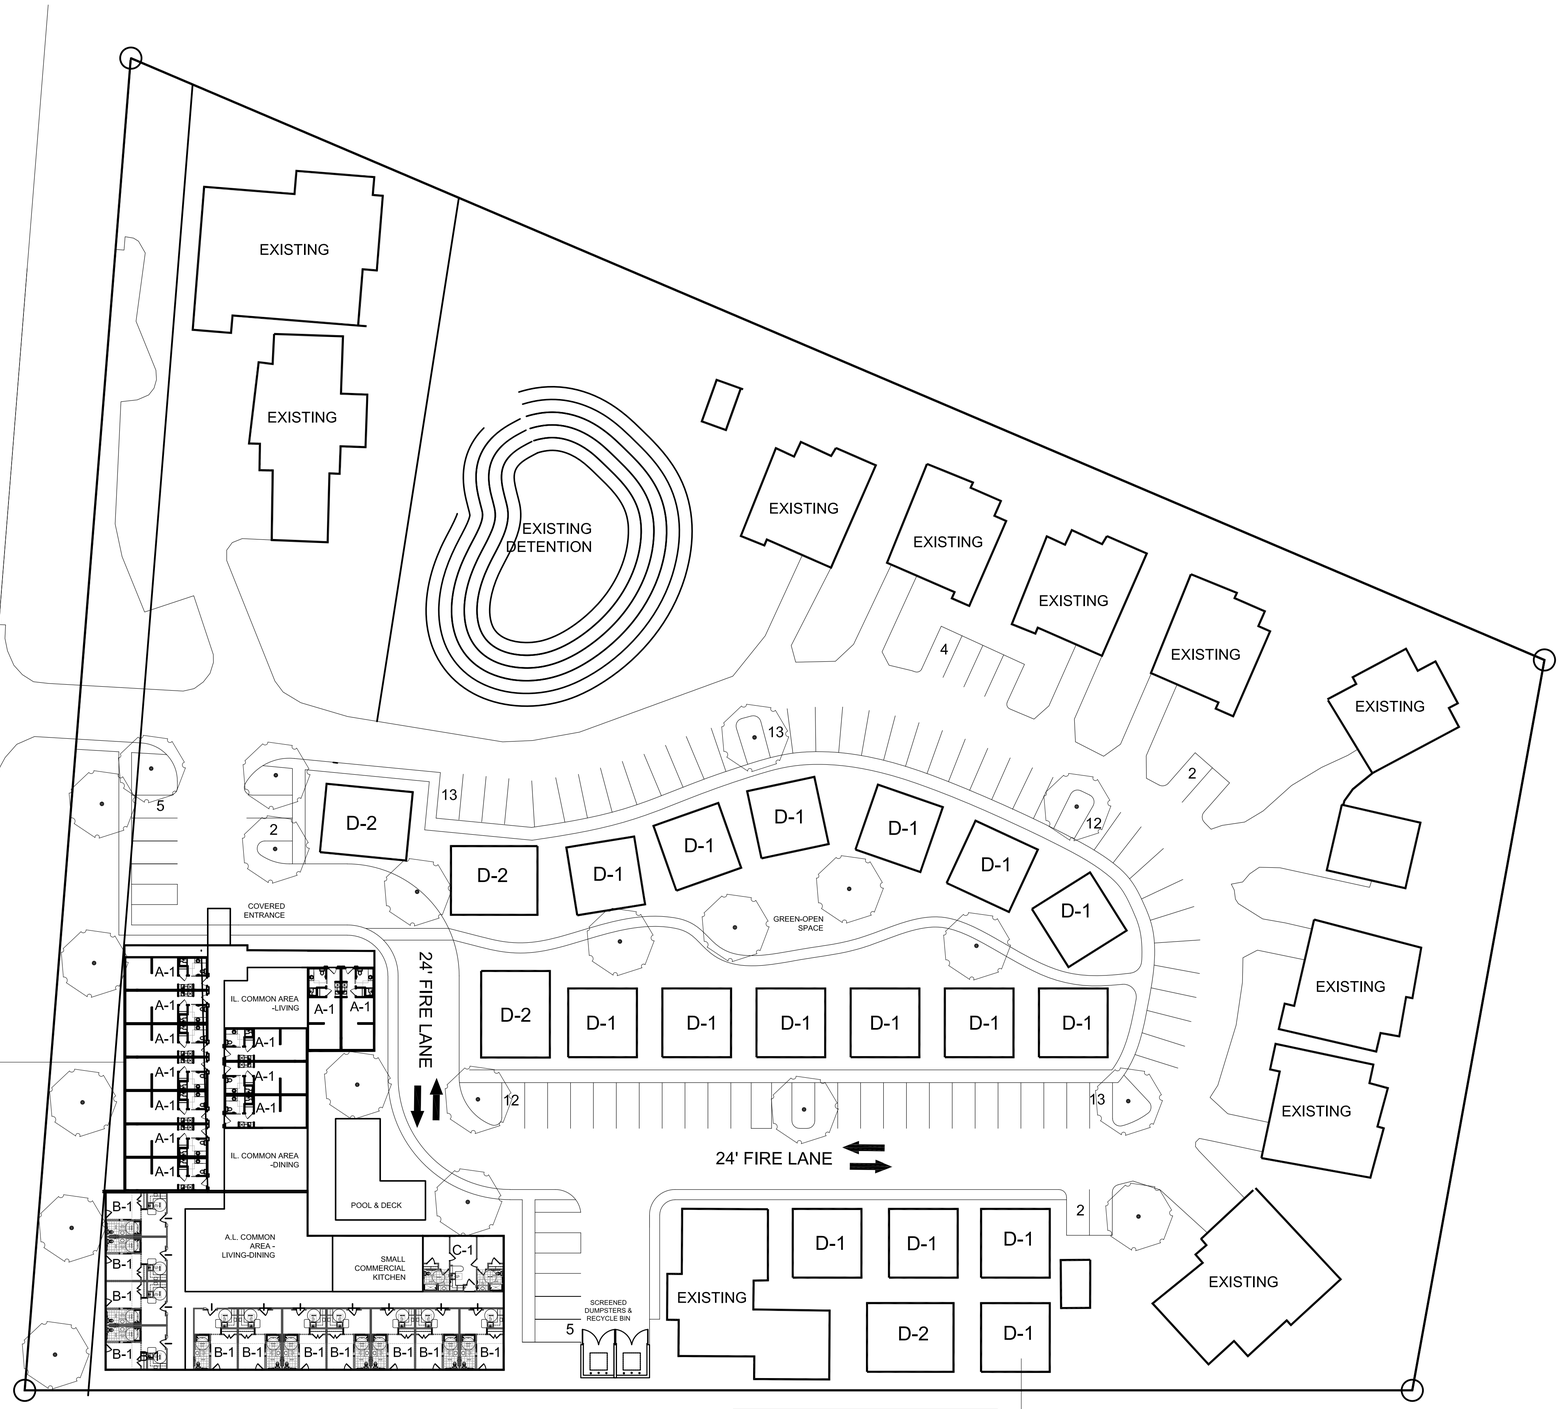

SITE PLAN #1

30 20 10 0 10 20 30

SENIOR LIVING

Decatur, Texas

ARRIVE ARCHITECTURE GROUP
Architecture
Planning
Project Management
2344 Highway 121 - Suite 100 - Bedford, Texas 76021 - www.ArriveAG.com
Ph 817.514.0594 - Fx 817.514.0694

SEAL

REVISION

DRAWN BY: AAG	CHECKED BY: JMT
PLOT DATE: 2/12/2026	REV. DATE:
SUBMITTAL DATE: 2026	PROJECT NUMBER:
ISSUED FOR: CONCEPT	SHEET NO.
SCALE: AS NOTED	

© 2015 ARRIVE ARCHITECTURE GROUP: The designs represented by these plans are copyrighted and are subject to copyright protection as an "ARCHITECTURAL WORK" under U.S.C. sect. 102 known as the Architectural Works Protection Act of 1990 (including form and arrangement of spaces) date and other aspects of the design will subject the infringer to damages and/or judicial action as provided by the Federal Law.

Thursday, February 12, 2026 2:43:22 PM
--- SITE PLAN DIM. CTL.
\\aag-san1\AAG1\Projects\Summit Haven Senior Living\Decatur\Pre-Design\Architecture\Summit Haven Titleblock.dwg